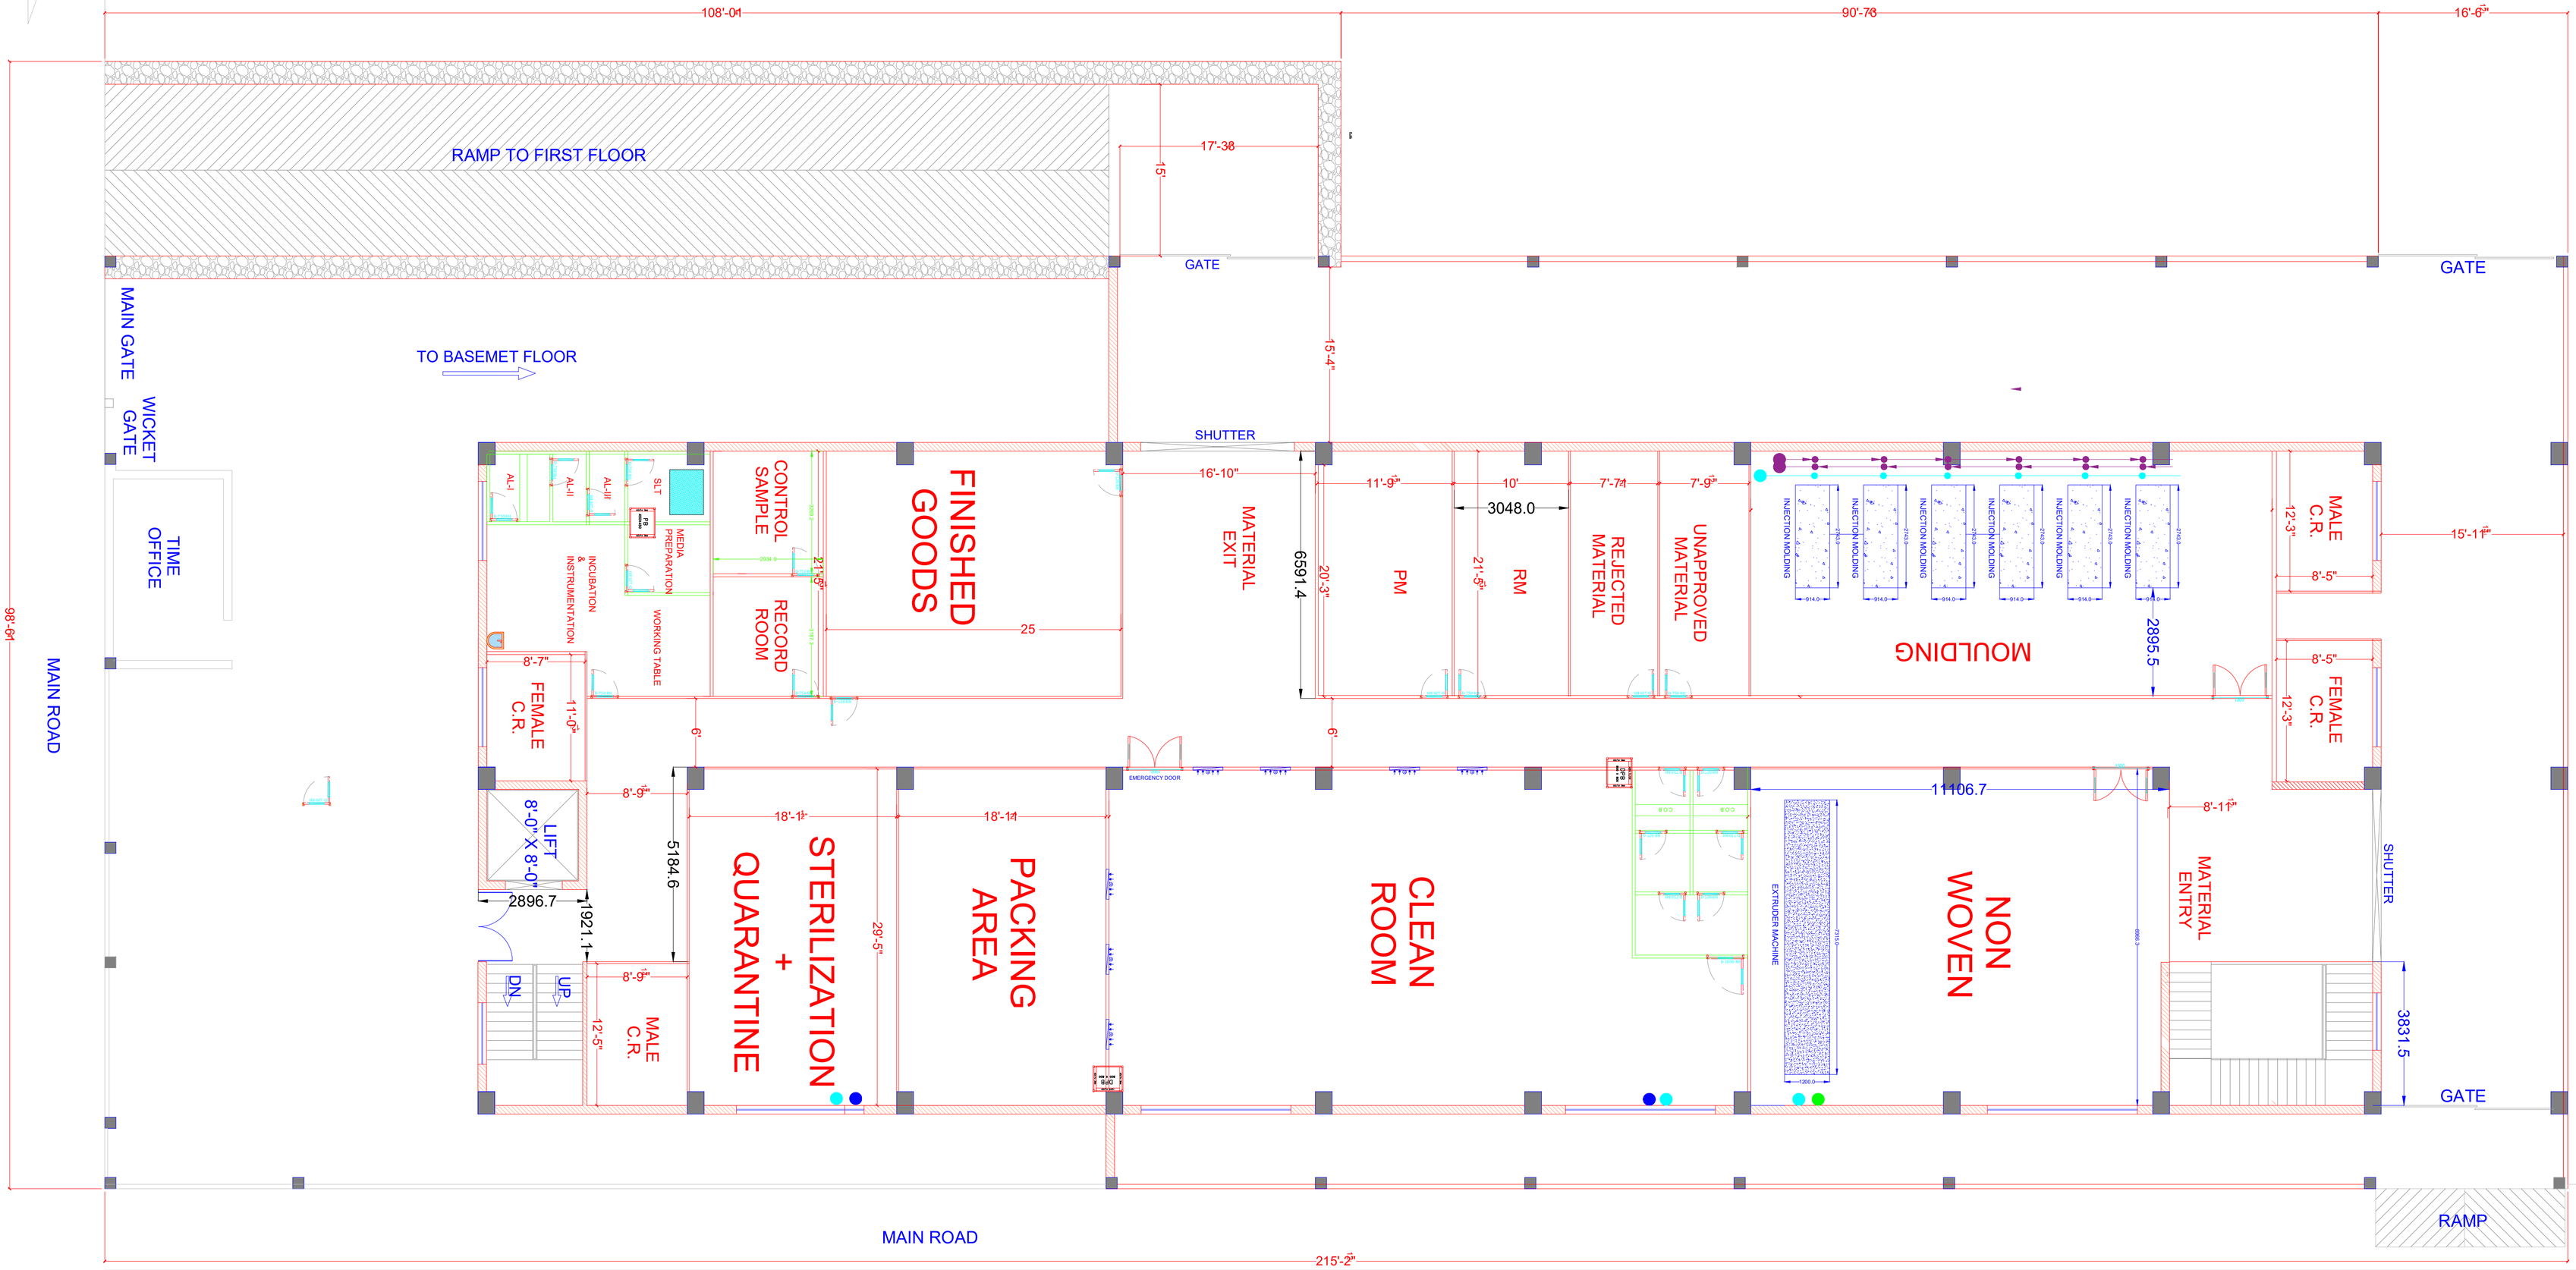

BLUETECH HEALTHCARE

24-A Sector-5 Parwanoo-173220 (H.P.)

GMP DRAIN
WATER SUPPLY
AIR LINE
COOLING TOWER WATER
CHW WATER SUPPLY